GENERAL NOTE:

1. PLEASE SEE DRAWINGS PP1 - PP29 TO DETERMINE WHICH SEGMENTS OF SFM RELOCATION ARE INCLUDED IN THE GMP BID PROJECT AND WHAT PORTIONS OF THE WORK ARE INCLUDED ALTERNATIVE BIG IN THE GMP.

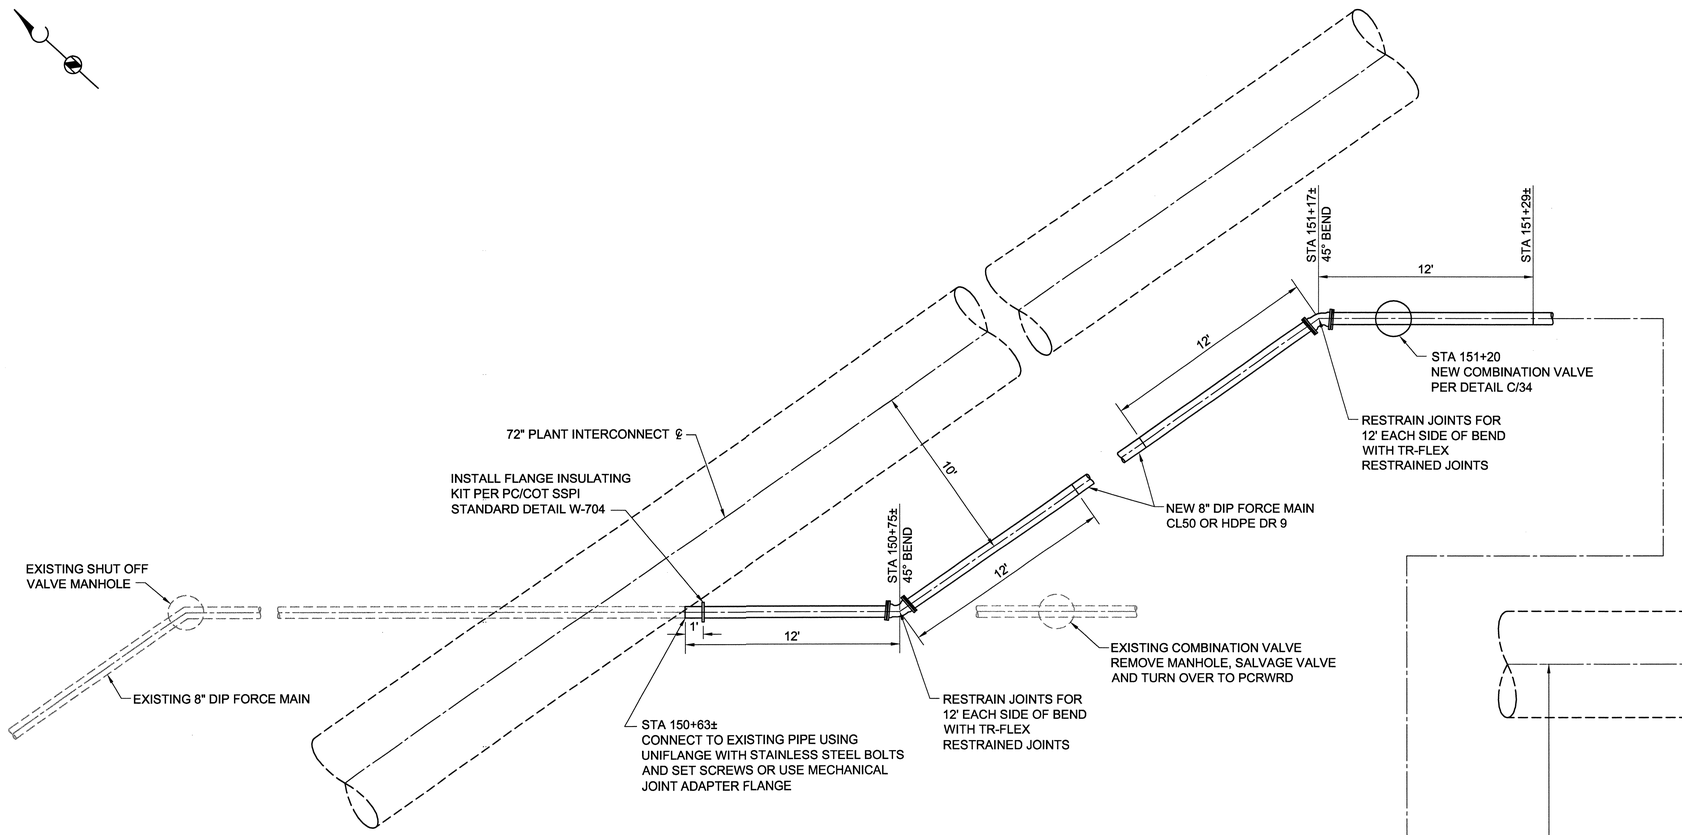

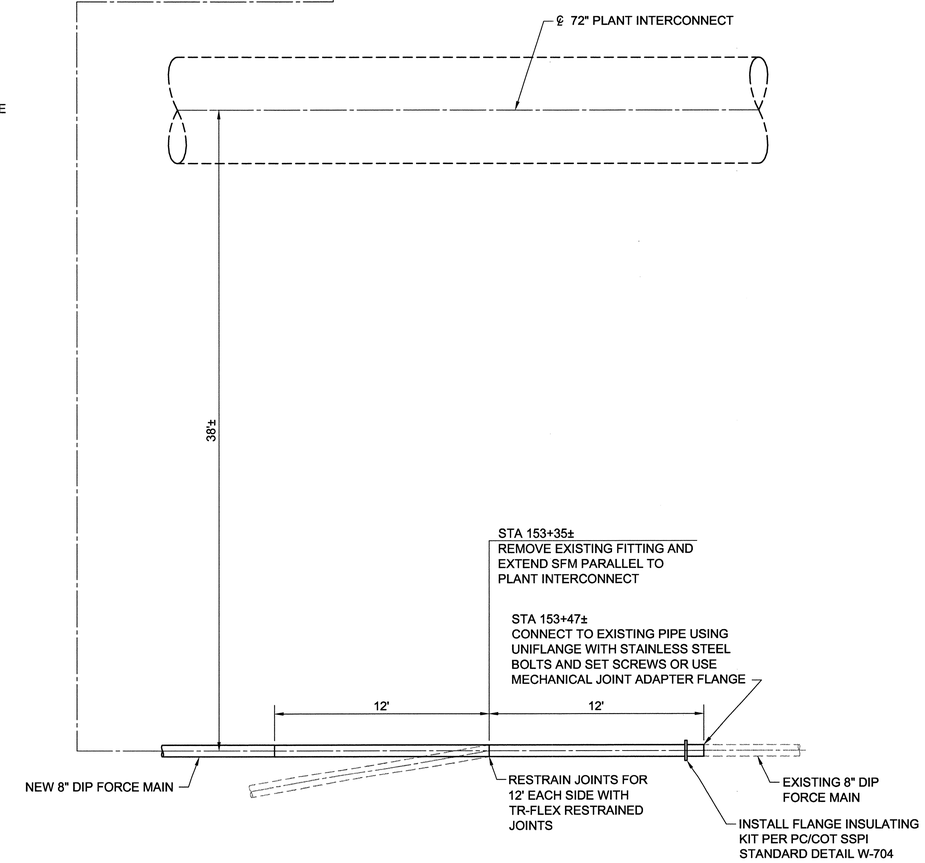

CONNECTION AT STA 150+75±

DETAIL A / C32

SCALE: 1/4" = 1'-0"

BROWN AND CALDWELL
Tucson, Arizona

NO.	REVISION	APPVD.	DATE
1	REVISIONS FOR ADDENDUM 1		1/2009
2	REVISIONS FOR ADDENDUM 2		6/2009

Registered Professional Engineer (Civil) — Ronald Lee Martin — 22567 — Arizona — Expires 9/30/09

DESIGNED BY: JA
DRAWN BY: RAC
CHKD BY (DESIGN):
CHKD BY (FIELD CHKD):
FIELD BOOK NO.:

PIMA COUNTY
REGIONAL WASTEWATER RECLAMATION DEPARTMENT
201 North Stone Avenue • Tucson, Arizona 85701-1207 • Phone: (520) 740-6500

ROGER ROAD WRF TO NA ROAD WRF
PLANT INTERCONNECT
(SANTA CRUZ INTERCEPTOR - PHASE IV)

8" SFM CONNECTION DETAILS
STA 150+60 AND 159+10

133888

DATE : JULY 1, 2009
SCALE : AS SHOWN
SHEET NO. : C32
OF

IMAGES:
XREFS: 133888-STD-bdr; KMARTIN; SEAL-SRM
PWCS - Tucson\133888 - PCWRD Plant Interconnect\Drawings\WWS-submittals\dsm\2-5-2009\C-CIVIL\133888-C32.dwg Jul 01, 2009 - 2:04pm jacobsen