KEY PLAN

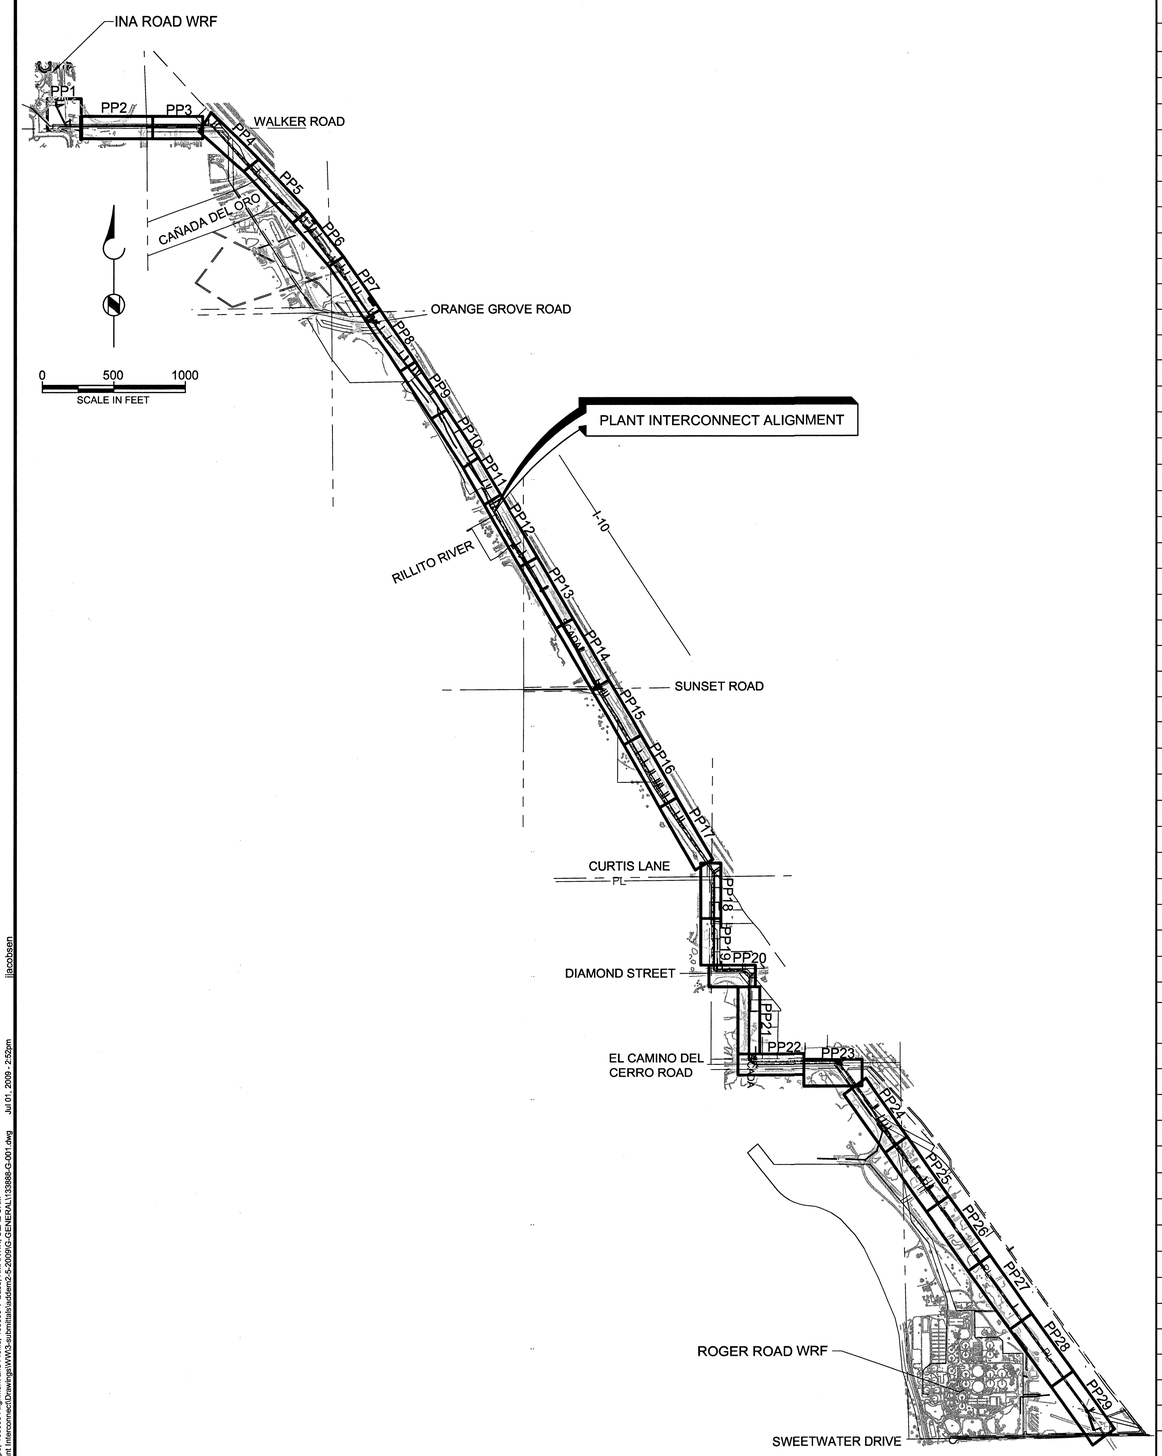

DRAWING INDEX

SHT. NO.		DRAWING TITLE
1	-	COVER SHEET
2	G1	DRAWING INDEX AND KEY PLAN
3	G2	GENERAL NOTES AND SURVEY NOTES
4	G3	LEGENDS, ABBREVIATIONS AND CONTACTS LIST
5	G4	SURVEY CONTROL - STA 1+00 TO STA 130+00
6	G5	SURVEY CONTROL - STA 130+00 TO STA 257+50.22
7	G6	REFERENCED AS-BUILT PLANS AND SURVEY INFORMATION
8	PP1	PLAN AND PROFILE - STA 1+00 TO 7+00
9	PP2	PLAN AND PROFILE - STA 7+00 TO 17+00
10	PP3	PLAN AND PROFILE - STA 17+00 TO 24+00
11	PP4	PLAN AND PROFILE - STA 24+00 TO 33+00
12	PP5	PLAN AND PROFILE - STA 33+00 TO 43+00
13	PP6	PLAN AND PROFILE - STA 43+00 TO 51+00
14	PP7	PLAN AND PROFILE - STA 51+00 TO 60+00
15	PP8	PLAN AND PROFILE - STA 60+00 TO 69+00
16	PP9	PLAN AND PROFILE - STA 69+00 TO 77+00
17	PP10	PLAN AND PROFILE - STA 77+00 TO 85+00
18	PP11	PLAN AND PROFILE - STA 85+00 TO 91+00
19	PP12	PLAN AND PROFILE - STA 91+00 TO 101+00
20	PP13	PLAN AND PROFILE - STA 101+00 TO 111+00
21	PP14	PLAN AND PROFILE - STA 111+00 TO 121+00
22	PP15	PLAN AND PROFILE - STA 121+00 TO 130+00
23	PP16	PLAN AND PROFILE - STA 130+00 TO 140+00
24	PP17	PLAN AND PROFILE - STA 140+00 TO 150+00
25	PP18	PLAN AND PROFILE - STA 150+00 TO 158+00
26	PP19	PLAN AND PROFILE - STA 158+00 TO 164+50
27	PP20	PLAN AND PROFILE - STA 164+50 TO 172+00
28	PP21	PLAN AND PROFILE - STA 172+00 TO 181+50
29	PP22	PLAN AND PROFILE - STA 181+50 TO 191+00
30	PP23	PLAN AND PROFILE - STA 191+00 TO 199+00
31	PP24	PLAN AND PROFILE - STA 199+00 TO 209+00
32	PP25	PLAN AND PROFILE - STA 209+00 TO 219+00
33	PP26	PLAN AND PROFILE - STA 219+00 TO 229+00
34	PP27	PLAN AND PROFILE - STA 229+00 TO 239+00
35	PP28	PLAN AND PROFILE - STA 239+00 TO 249+00
36	PP29	PLAN AND PROFILE - STA 249+00 TO 257+50.22
37	C1	MANHOLE AND PIPE DETAILS
38	C2	MISCELLANEOUS DETAILS
39	C3	TWO PIECE ANGLE (< 10°) WITH MANHOLE, PIPE CROSSING AND BOLLARD DETAILS
40	C4	TWO PIECE ANGLE (10° TO 30°) WITH MANHOLE DETAIL AND SECTIONS
41	C5	THREE PIECE ANGLE WITH MANHOLE DETAILS AND SECTIONS
42	C6	CONNECTION TO INA ROAD WRF
43	C7	SIPHON CROSSING AND BERM AND DRAINAGE CHANNEL
44	C8	STEEL PIPE CASING AND MAINTENANCE ACCESS ROAD DETAIL
45	C9	NOT USED REFER TO TUCSON WATER PN NO. 5-34-2009
46	C10	NOT USED REFER TO TUCSON WATER PN NO. 5-34-2009
47	C11	SWEETWATER MANHOLE FORCEMAIN RE-ROUTE - PLAN AND PROFILE
48	C12	SWEETWATER MANHOLE FORCEMAIN RE-ROUTE DETAIL
49	C13	PLAN AND PROFILE 8" SDR-35 PVC SEWER
50	C14	BARRICADE RAILING AND CONCRETE CHANNEL DETAILS
51	C15	CONCRETE CHANNEL SECTIONS AND STA 108+70 DRIVEWAY DETAILS
52	C22	8" SLUDGE FORCEMAIN REMOVAL STA 28+00 TO STA 68+00
53	C23	8" SLUDGE FORCEMAIN REMOVAL STA150+00 TO 170+00
54	C24	8" SLUDGE FORCEMAIN RELOCATION - STA 24+00 TO 33+00
55	C25	8" SLUDGE FORCEMAIN RELOCATION - STA 33+00 TO 43+00
56	C26	8" SLUDGE FORCEMAIN RELOCATION - STA 43+00 TO 51+00
57	C27	8" SLUDGE FORCEMAIN RELOCATION - STA 51+00 TO 60+00
58	C28	8" SLUDGE FORCEMAIN RELOCATION - STA 60+00 TO 69+00
59	C29	8" SLUDGE FORCEMAIN RELOCATION - STA 150+00 TO 158+00
60	C31	8" SFM CONNECTION DETAILS - STA 28+84 AND 62+36
61	C32	8" SFM CONNECTION DETAILS - STA 150+60 AND 159+10
62	C33	SLUDGE FORCE MAIN CLEANOUT CHAMBER DETAIL
63	C34	SLUDGE FORCE MAIN SPECIAL DETAILS
64	C40	CROSS SECTIONS STA 72+00 TO 74+00
65	C41	CROSS SECTIONS STA 75+00 TO 77+00
66	C42	CROSS SECTIONS STA 78+00 TO 80+00
67	C43	CROSS SECTIONS STA 81+00 TO 83+00
68	C44	CROSS SECTIONS STA 84+00 TO 86+00
69	C45	CROSS SECTIONS STA 87+00 TO 89+00
70	S1	GENERAL STRUCTURAL NOTES I
71	S2	GENERAL STRUCTURAL NOTES II
72	S3	TYPICAL DETAILS
73	S4	SIPHON STRUCTURE NO. 1- STA 34+17.7 FOUNDATION AND UPPER PLANS
74	S5	SIPHON STRUCTURE NO. 1 - STA 34+17.7 SECTIONS AND DETAILS
75	S6	SIPHON STRUCTURE NO. 2 - STA 39+69.7 FOUNDATION AND UPPER PLANS
76	S7	SIPHON STRUCTURE NO. 2 - STA 39+69.7 SECTIONS AND DETAILS
77	S8	SIPHON STRUCTURE NO. 3 - STA 91+81.7 FOUNDATION AND UPPER PLANS
78	S9	SIPHON STRUCTURE NO. 3 - STA 91+81.7 SECTIONS AND DETAILS
79	S10	SIPHON STRUCTURE NO. 4 - STA 97+91.7 FOUNDATION AND UPPER PLANS
80	S11	SIPHON STRUCTURE NO. 4 - STA 97+91.7 FOUNDATION AND UPPER PLANS
81	S12	DIVERSION STRUCTURE NO. 1 - STA 254+77.4 FOUNDATION PLAN
82	S13	DIVERSION STRUCTURE NO. 1 - STA 254+77.4 UPPER PLAN
83	S14	DIVERSION STRUCTURE NO. 1 - STA 254+77.4 SECTIONS AND DETAILS
84	S15	DIVERSION STRUCTURE NO. 2 - STA 257+50.2 FOUNDATION AND UPPER PLANS
85	S16	DIVERSION STRUCTURE NO. 2 - STA 257+50.2 SECTIONS AND DETAILS
86	S17	ROOF PANEL PLAN, SECTIONS AND DETAILS
87	S18	ARCHED STORM DRAIN CROSSOVER PLAN, SECTIONS AND DETAILS
88	S19	42" DIA STORM CROSSING - PLAN, SECTIONS AND DETAILS
89	M1	ACTIVATED CARBON DETAILS
90	E1	LEGENDS, SYMBOLS AND SPECIFICATIONS
91	E10	POWER SINGLE LINE DIAGRAMS
92	E11	ACTIVATED CARBON ELECTRICAL DETAILS
93	E12	ACTIVATED CARBON ELECTRICAL ENLARGED PLAN
94	N1	NATIVE PLANT PRESERVATION PLAN, COVER SHEET AND NOTES
95	N2	NATIVE PLANT PRESERVATION PLAN STA 1+00 TO 25+00
96	N3	NATIVE PLANT PRESERVATION PLAN STA 25+00 TO 55+00
97	N4	NATIVE PLANT PRESERVATION PLAN STA 55+00 TO 85+00
98	N5	NATIVE PLANT PRESERVATION PLAN STA 85+00 TO 115+00
99	N6	NATIVE PLANT PRESERVATION PLAN STA 115+00 TO 145+00
100	N7	NATIVE PLANT PRESERVATION PLAN STA 145+00 TO 170+00
101	N8	NATIVE PLANT PRESERVATION PLAN STA 170+00 TO 195+00
102	N9	NATIVE PLANT PRESERVATION PLAN STA 195+00 TO 225+00
103	N10	NATIVE PLANT PRESERVATION PLAN STA 225+00 TO 255+00
104	N11	NATIVE PLANT PRESERVATION PLAN STA 255+00 TO END OF PROJECT AND INVENTORY SUMMARY TABLES
105	N12	NATIVE PLANT PRESERVATION PLAN INVENTORY SUMMARY TABLES
106	LS-1	ADOT LANDSCAPING REPLACEMENT AND RELOCATION PLANS GENERAL NOTES AND LEGEND
107	LS-2	ADOT LANDSCAPING REPLACEMENT AND RELOCATION PLANS STA 33+00 TO 43+00 AND STA 51+00 TO 61+00
108	LS-3	ADOT LANDSCAPING REPLACEMENT AND RELOCATION PLANS STA 61+00 TO 77+00
109	LS-4	ADOT LANDSCAPING REPLACEMENT AND RELOCATION PLANS STA 77+00 TO 91+00
110	LS-5	ADOT LANDSCAPING REPLACEMENT AND RELOCATION PLANS STA 91+00 TO 111+00
111	LS-6	ADOT LANDSCAPING REPLACEMENT AND RELOCATION PLANS STA 111+00 TO 130+00
112	LS-7	ADOT LANDSCAPING REPLACEMENT AND RELOCATION IRRIGATION DETAILS
113	LS-8	ADOT LANDSCAPING REPLACEMENT AND RELOCATION PLANS PLANTING DETAILS

BROWN AND CALDWELL
Tucson, Arizona

NO.	REVISION	APPV'D.	DATE
1	REVISIONS FOR ADDENDUM 1		1/2009
2	REVISIONS FOR ADDENDUM 2		6/2009

DESIGNED BY : CL
DRAWN BY : JLJ
CHKD BY DESIGN : JN
CHKD BY FIELD ENGR :
FIELD BOOK NO. :

Expires 9/30/09

PIMA COUNTY
REGIONAL WASTEWATER RECLAMATION DEPARTMENT
201 North Stone Avenue • Tucson, Arizona 85701-1207 • Phone: (520) 740-6500

ROGER ROAD WRF TO INA ROAD WRF
PLANT INTERCONNECT
(SANTA CRUZ INTERCEPTOR – PHASE IV)

DRAWING INDEX AND KEYPLAN

133888

DATE : JULY 1, 2009
SCALE : AS NOTED
SHEET NO. : G1
OF

IMAGES:
XREFS: 133888-STD-bdr, 133888-Topo, 133888-Alignment and Profile, 133888-V-Base, KMARTIN, SEAL-SRM
PLOT: J:\brown\133888 - PCWWRP Plant Interconnect\Drawings\Wastewater\Submittals\Submittal-2-20090-GENERAL\133888-G-001.dwg Jul 01, 2009 - 2:52pm jjacobsen