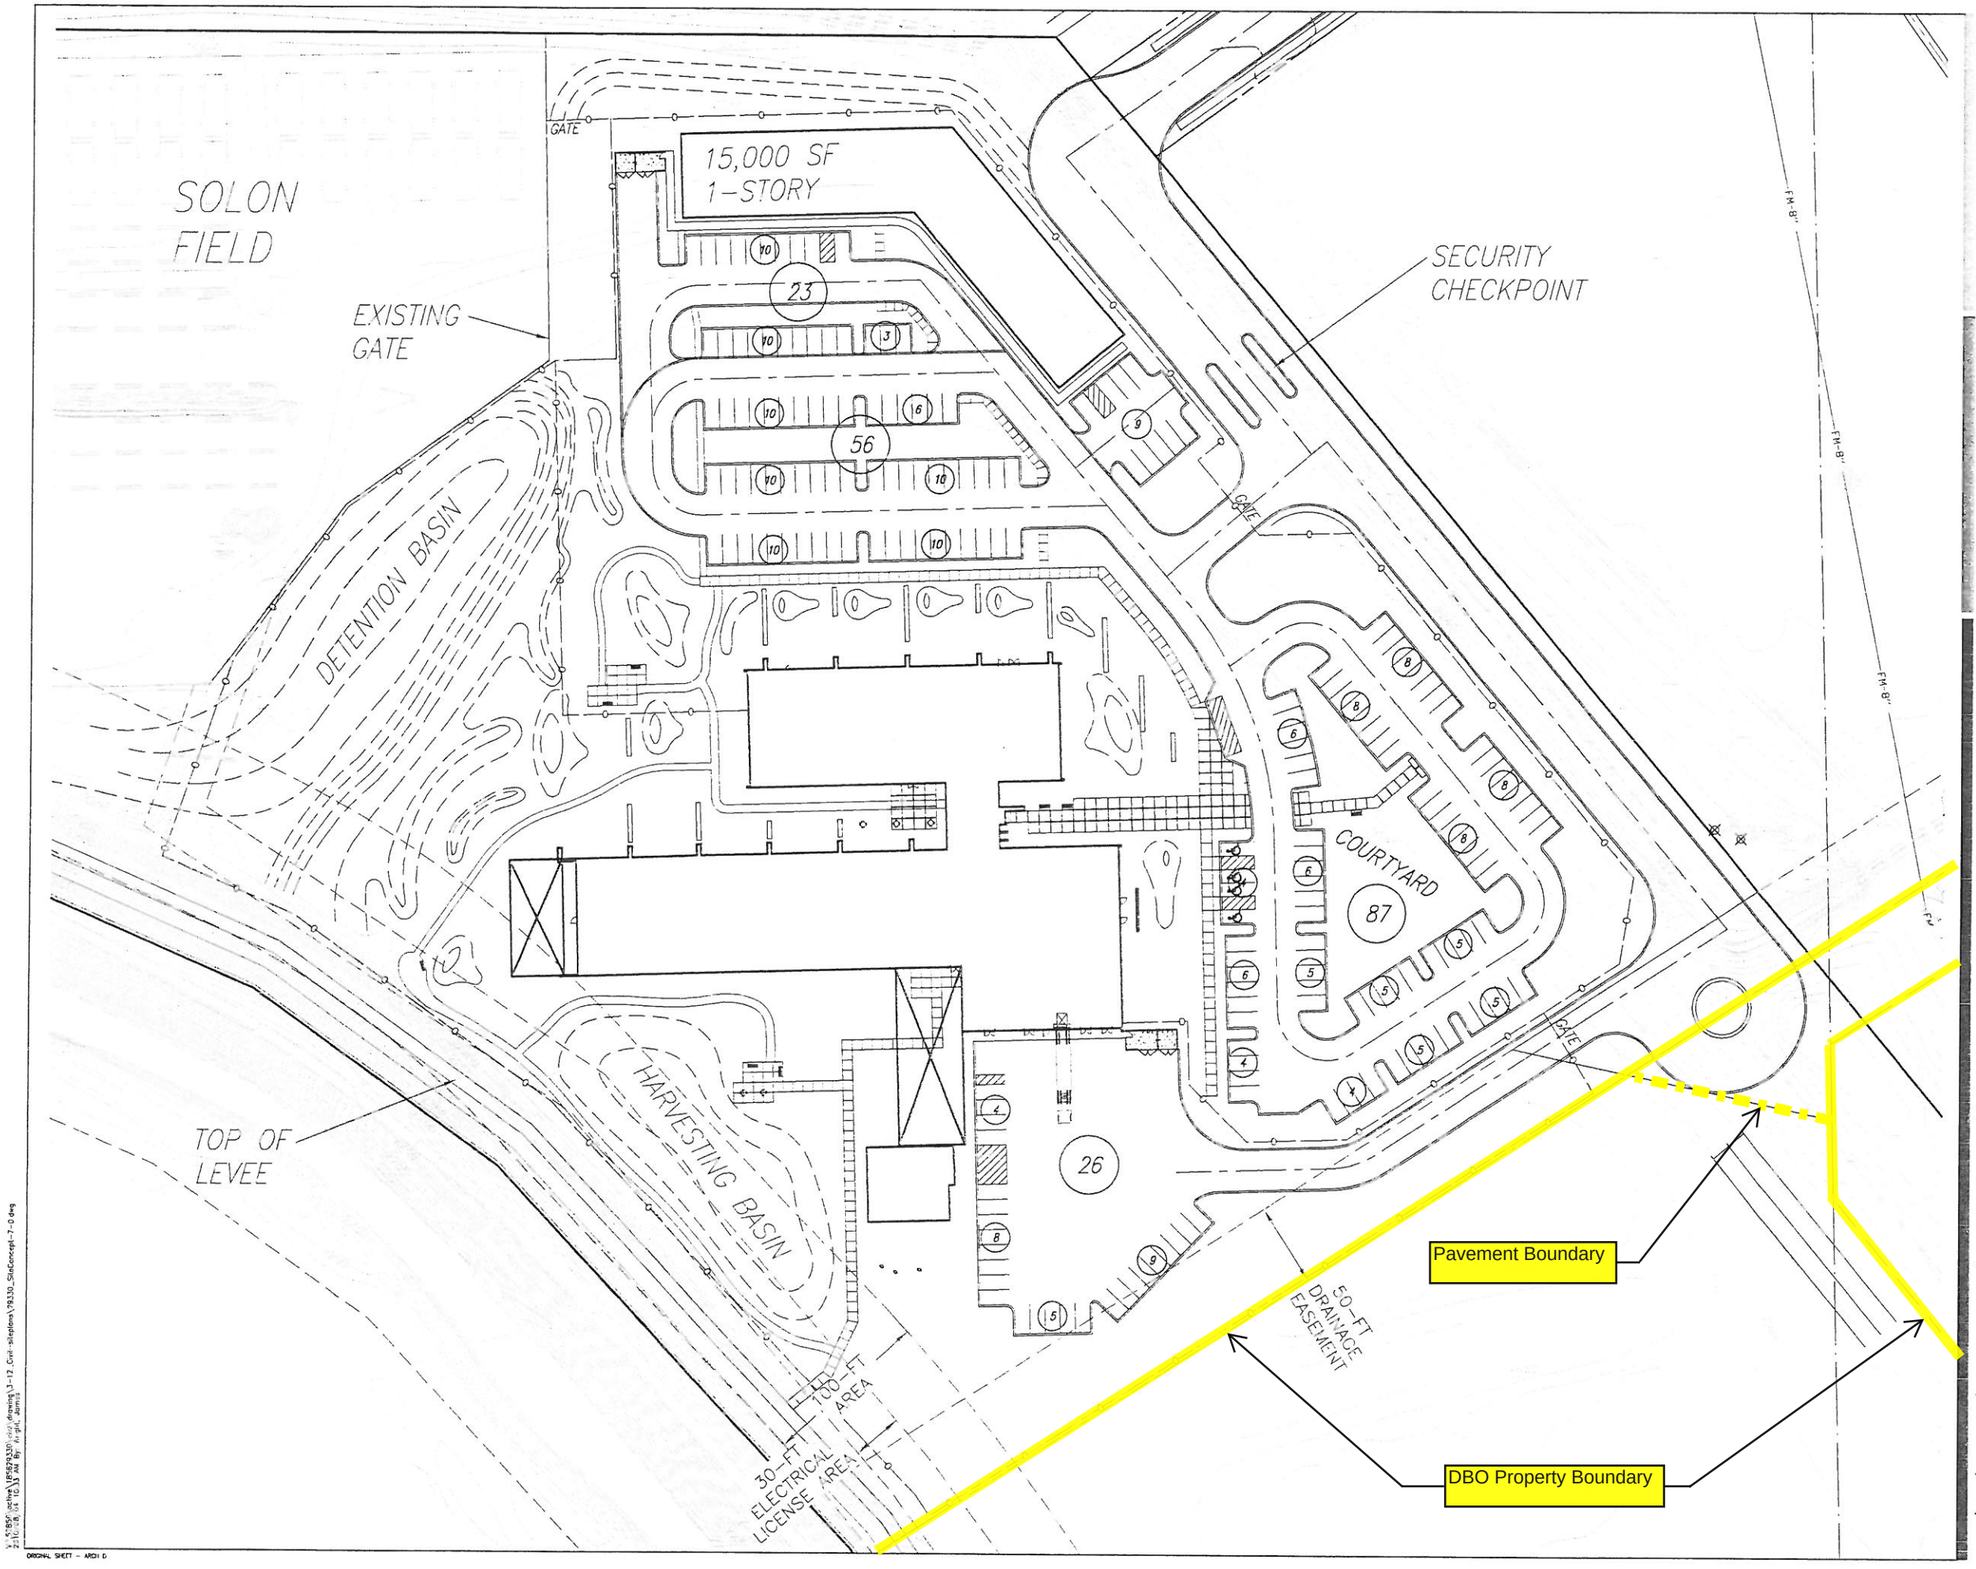

Stantec Consulting Services
201 N. Bonita Ave
Tucson, AZ
85745
Tel. 520.750.7474
Fax. 520.750.7470
www.stantec.com

Copyright Reserved
The Contractor shall verify and be responsible for all dimensions. DO NOT scale the drawing – any errors or omissions shall be reported to Stantec without delay.
The Copyrights to all designs and drawings are the property of Stantec. Reproduction or use for any purpose other than that authorized by Stantec is forbidden.

Consultants

Legend

Notes

Revision	By	Appd.	YY.MM.DD

Issued	By	Appd.	YY.MM.DD

File Name:	Drwn.	Chkd.	Dsgn.	YY.MM.DD

Permit-Seal

Client/Project
Pima County Regional Wastewater Reclamation Department
ROMP
Central Laboratory Complex
Tucson, AZ

Title
Concept #7-0

Project No.	Scale	
185629330	1"=40'	
Drawing No.	Sheet	Revision
	of	0

ORIGINAL SHEET – ARCH D