NOTE:

INNERFACE IS THE BASIS OF DESIGN

ALL SIGNS ARE PLAQUES, U.N.O.
ALL SIGNS ARE HELVETICA MEDIUM, CAPS, SANS SERIF, 5/8"H., U.N.O.
ALL SIGNS HAVE SQUARE CORNERS.
ALL SIGN TEXT IS LEFT-JUSTIFIED, U.N.O.
ALL SIGNS IN QUANTITY OF ONE (1), U.N.O.
ALL SIGNS HAVE PERIMETER STRIPE, COLOR WHITE
ALL SIGNS HAVE INSERT/BACKGROUND, COLOR 5, SLATE GRAY
ALL SIGNS HAVE TEXT COLOR WHITE
ALL INSERTS REMOVE FROM BOTH SIDES
ALL INSERT 'A's ARE 5/8"H.U.N.O.; ALL INSERT 'B's ARE 3/8"H.U.N.O.

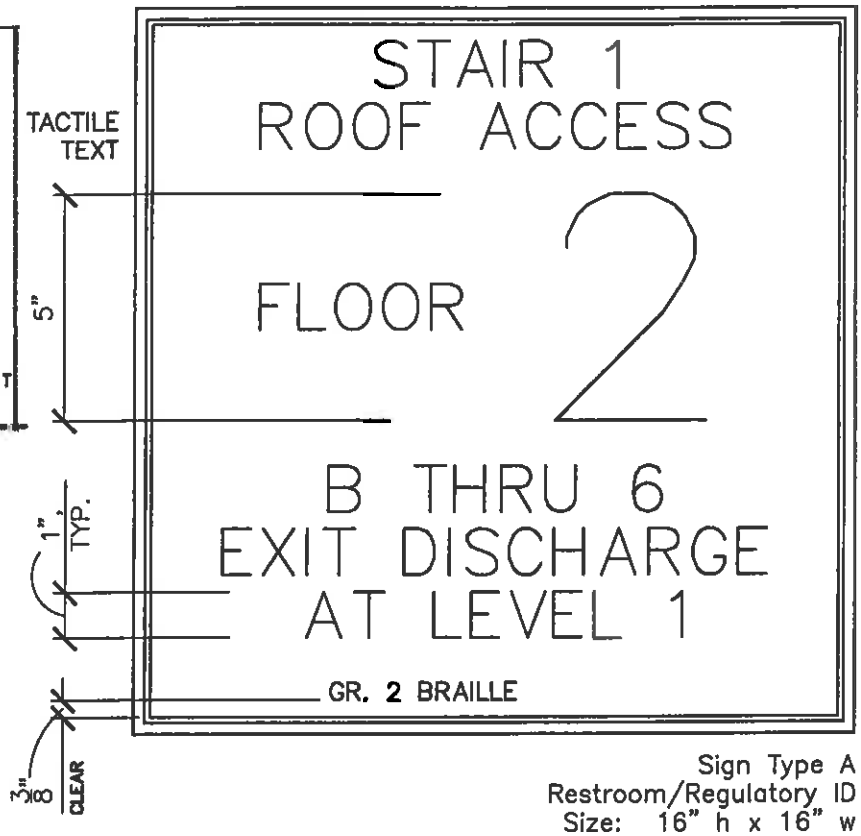

Sign Type A
Restroom/Regulatory ID
Size: 16" h x 16" w
Module 9.0–ID Single Unit Plaque

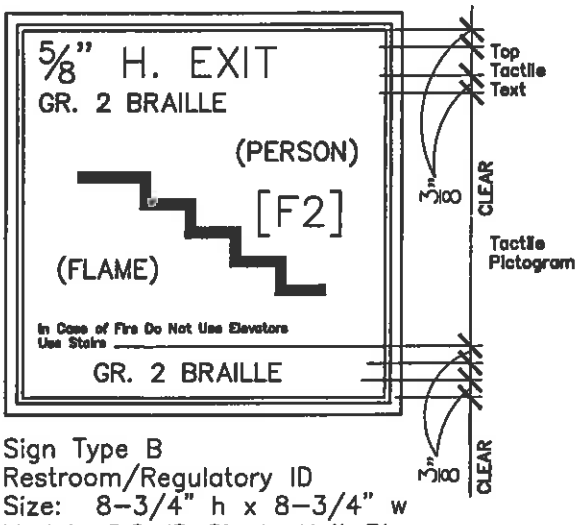

Sign Type B
Restroom/Regulatory ID
Size: 8–3/4" h x 8–3/4" w
Module 6.0–ID Single Unit Plaque

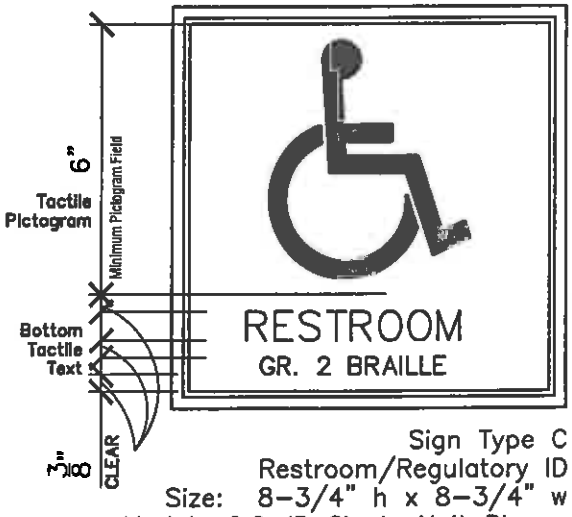

Sign Type C
Restroom/Regulatory ID
Size: 8–3/4" h x 8–3/4" w
Module 6.0–ID Single Unit Plaque

PIMA COUNTY FACILITIES MANAGEMENT, 150 WEST CONGRESS, TUCSON ARIZONA 85701 (520)724-3085

PIMA COUNTY
FACILITIES MANAGEMENT
INTERIOR SIGN TYPES
150 N. Congress
TUCSON, AZ

DATE: JANUARY 2013	SCALE: n.t.s.
CHECKED BY: TBG	DRAWN BY: eav
WORK ORDER:	REVISION: DATE:
SHEET NO: 1 1 OF 4	NOTICE: THIS DOCUMENT AND THE INFORMATION CONTAINED HEREIN IS THE PROPERTY OF PIMA COUNTY. FOR OFFICIAL USE ONLY.