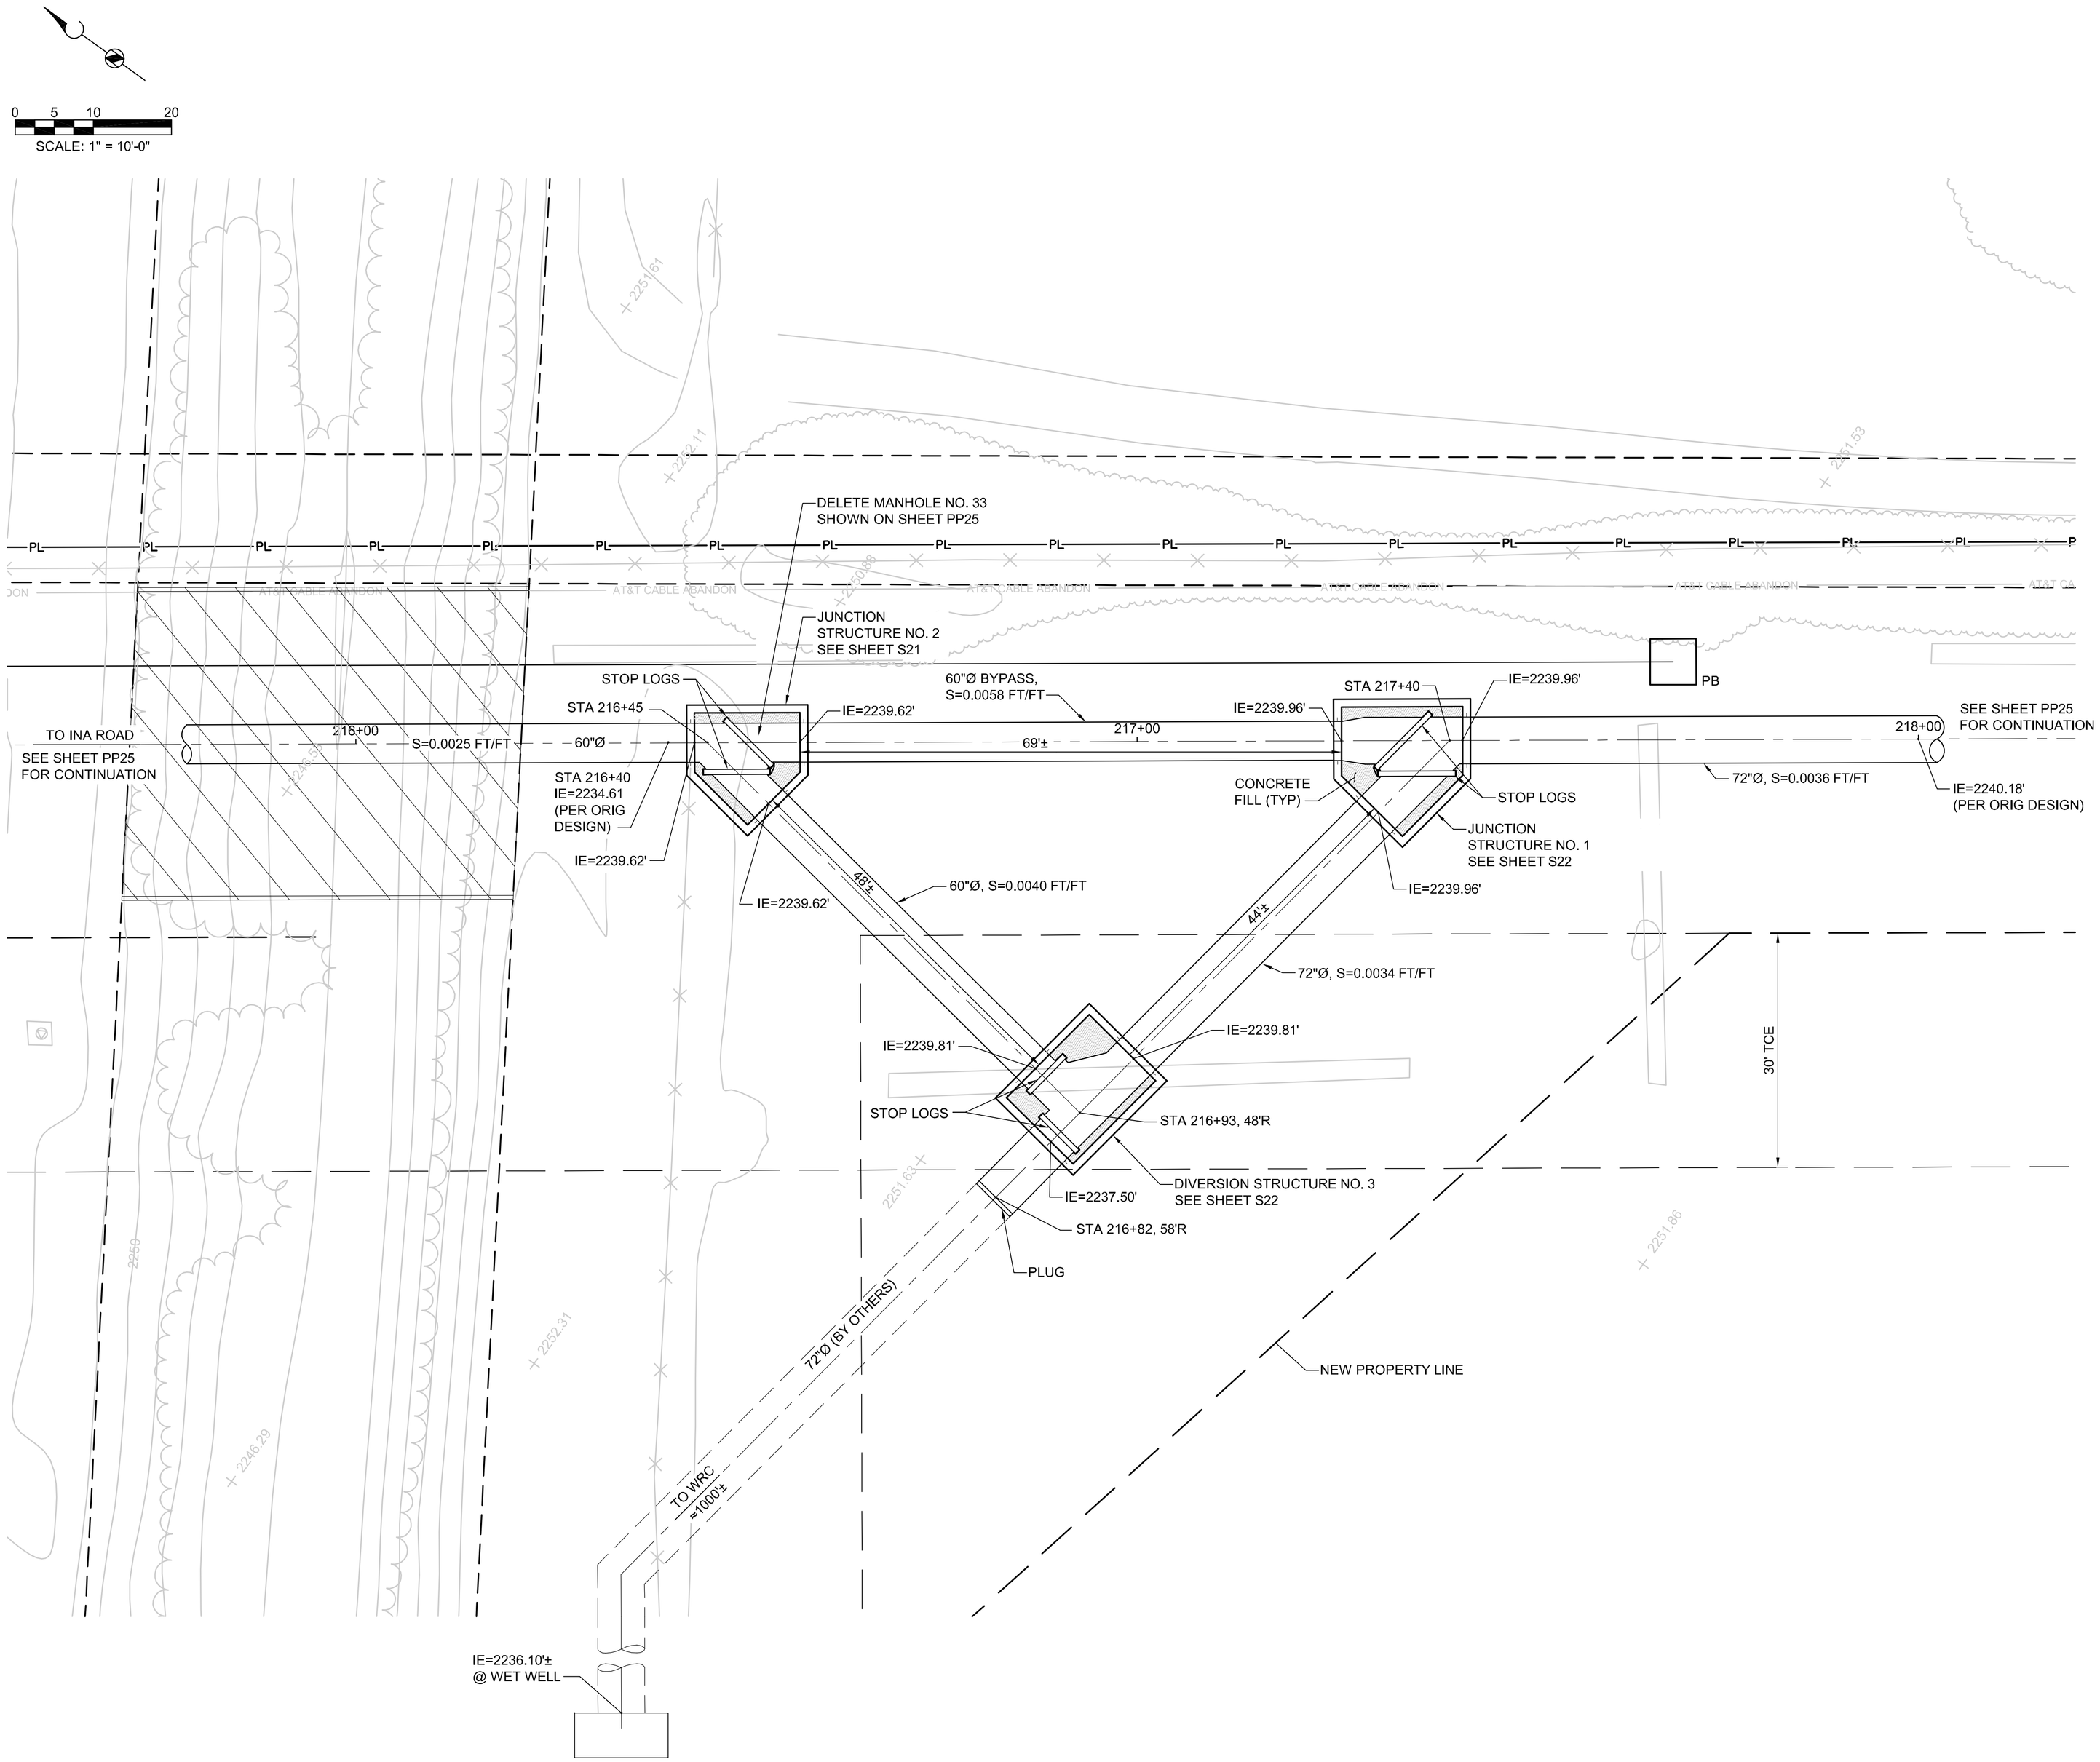

PRELIMINARY NOT FOR CONSTRUCTION

BROWN AND CALDWELL
Tucson, Arizona

NO.	REVISION	APPV'D.	DATE
1	AMENDMENT	JLN	1/10

DESIGNED BY: JLN
DRAWN BY: RAC
CKD BY DESIGN: RLA
CKD BY FIELD ENGR:
FIELD BOOK NO.:

PIMA COUNTY
REGIONAL WASTEWATER RECLAMATION DEPARTMENT
201 North Stone Avenue • Tucson, Arizona 85701-1207 • Phone: (520) 740-6500

ROGER ROAD WRF TO INA ROAD WRF
PLANT INTERCONNECT
(SANTA CRUZ INTERCEPTOR – PHASE IV)

DIVERSION STRUCTURE LAYOUT

133888

DATE: JANUARY 28, 2009
SCALE: 1"=10'-0"
SHEET NO.: C46
OF

IMAGES:
XREFS: 133888-V-Base, 133888-EASEMENT, 133888-Topo, 133888-Alignment and Profile, 133888-utilies, 133888-UTILS-TBE, 133888-WELL-SITE, 133888-utils-arch, 133888-STD-bdr, KMARTIN, SEAL-SRM
P-BC - Tucson\133888 - PCWWD Plant Interconnect\Drawings\WW2-Sheets\C-CIVIL\133888-C46.dwg Jan 28, 2010 - 1:31pm acox