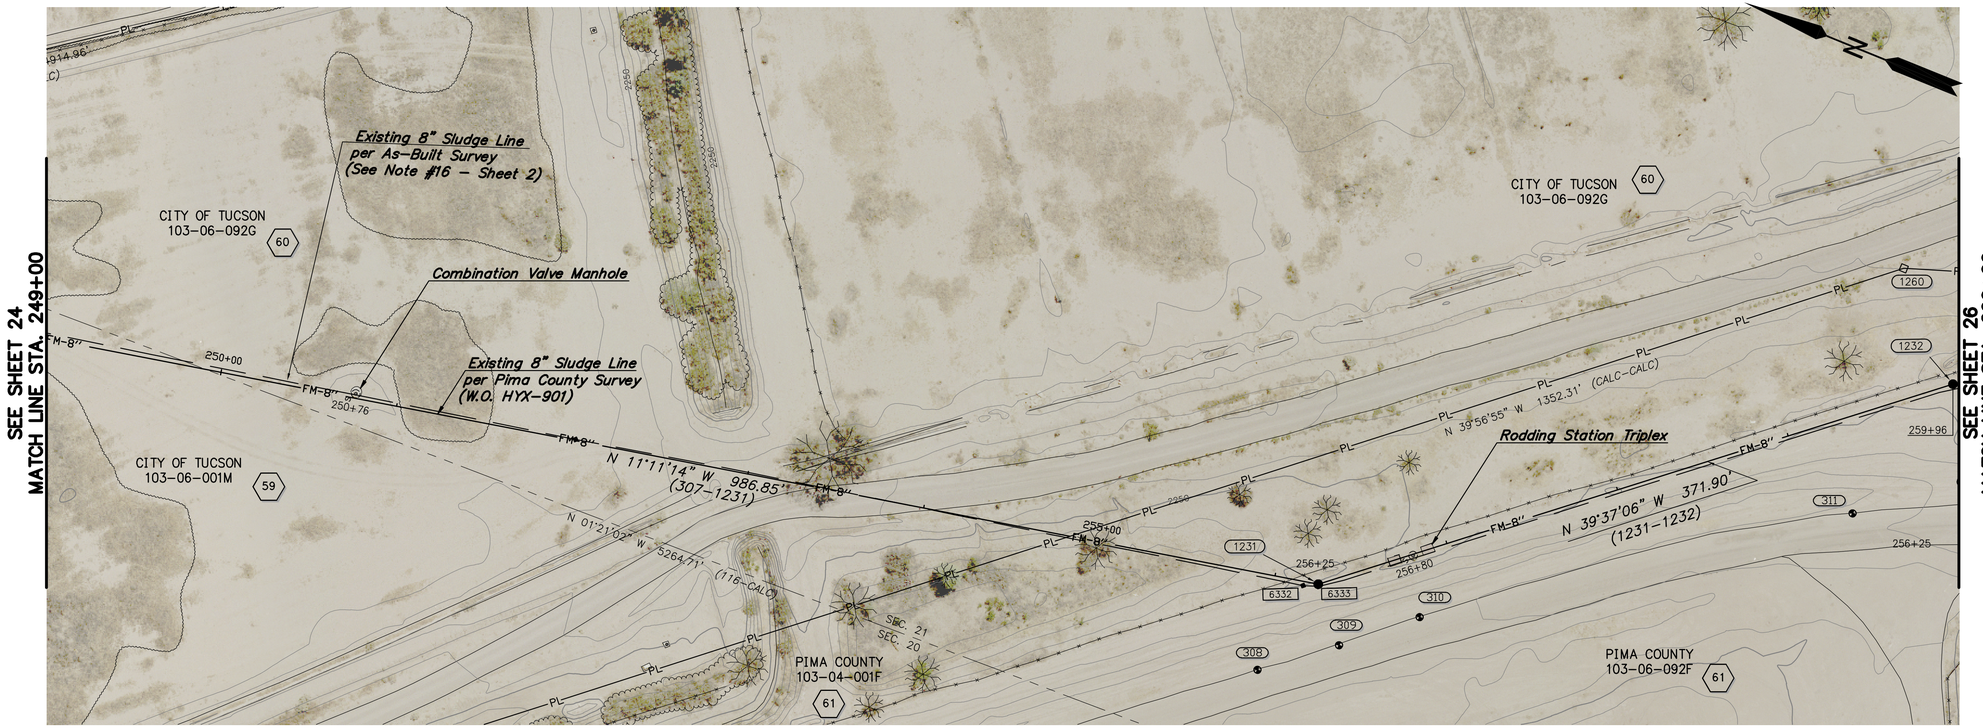

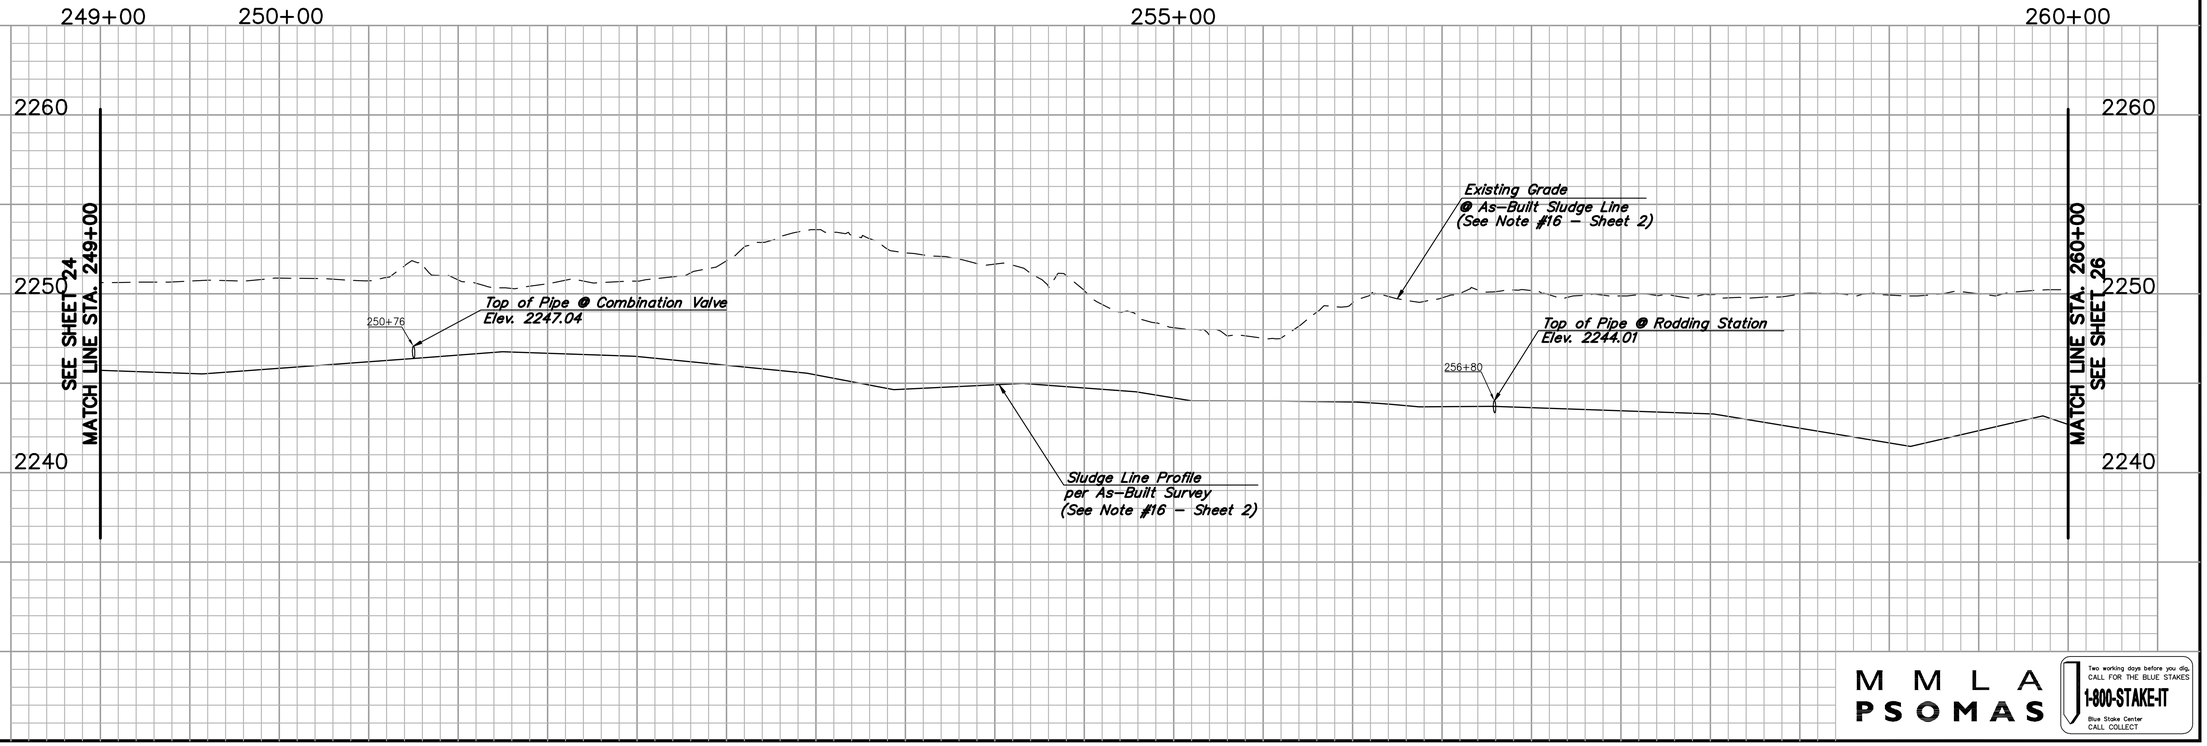

NO.	REVISION	APPVD.	DATE

REGISTERED LAND SURVEYOR
27246
R.L. LAWRENCE, JR.
Date Signed
ARIZONA U.S.A.

DESIGNED BY: WKM
DRAWN BY: MJM
CHKD BY DESIGN: MED
CHKD BY FIELD BOOK: —
FIELD BOOK NO.: —

PIMA COUNTY
WASTEWATER MANAGEMENT DEPARTMENT
201 North Stone Avenue • Tucson, Arizona 85701-1207 • Phone: (520) 740-8500

SLUDGE FORCE MAIN 3RR104

G-07-014

DATE: FEB. 07
SCALE: HORIZ.: 1"=40'
SCALE: VERT.: 1"=4'
SHEET NO.: 25 OF 28

M M L A
P S O M A S

Two working days before you dig, CALL FOR THE BLUE STAKES
1-800-STAKE-IT
Blue Stake Center
CALL COLLECT