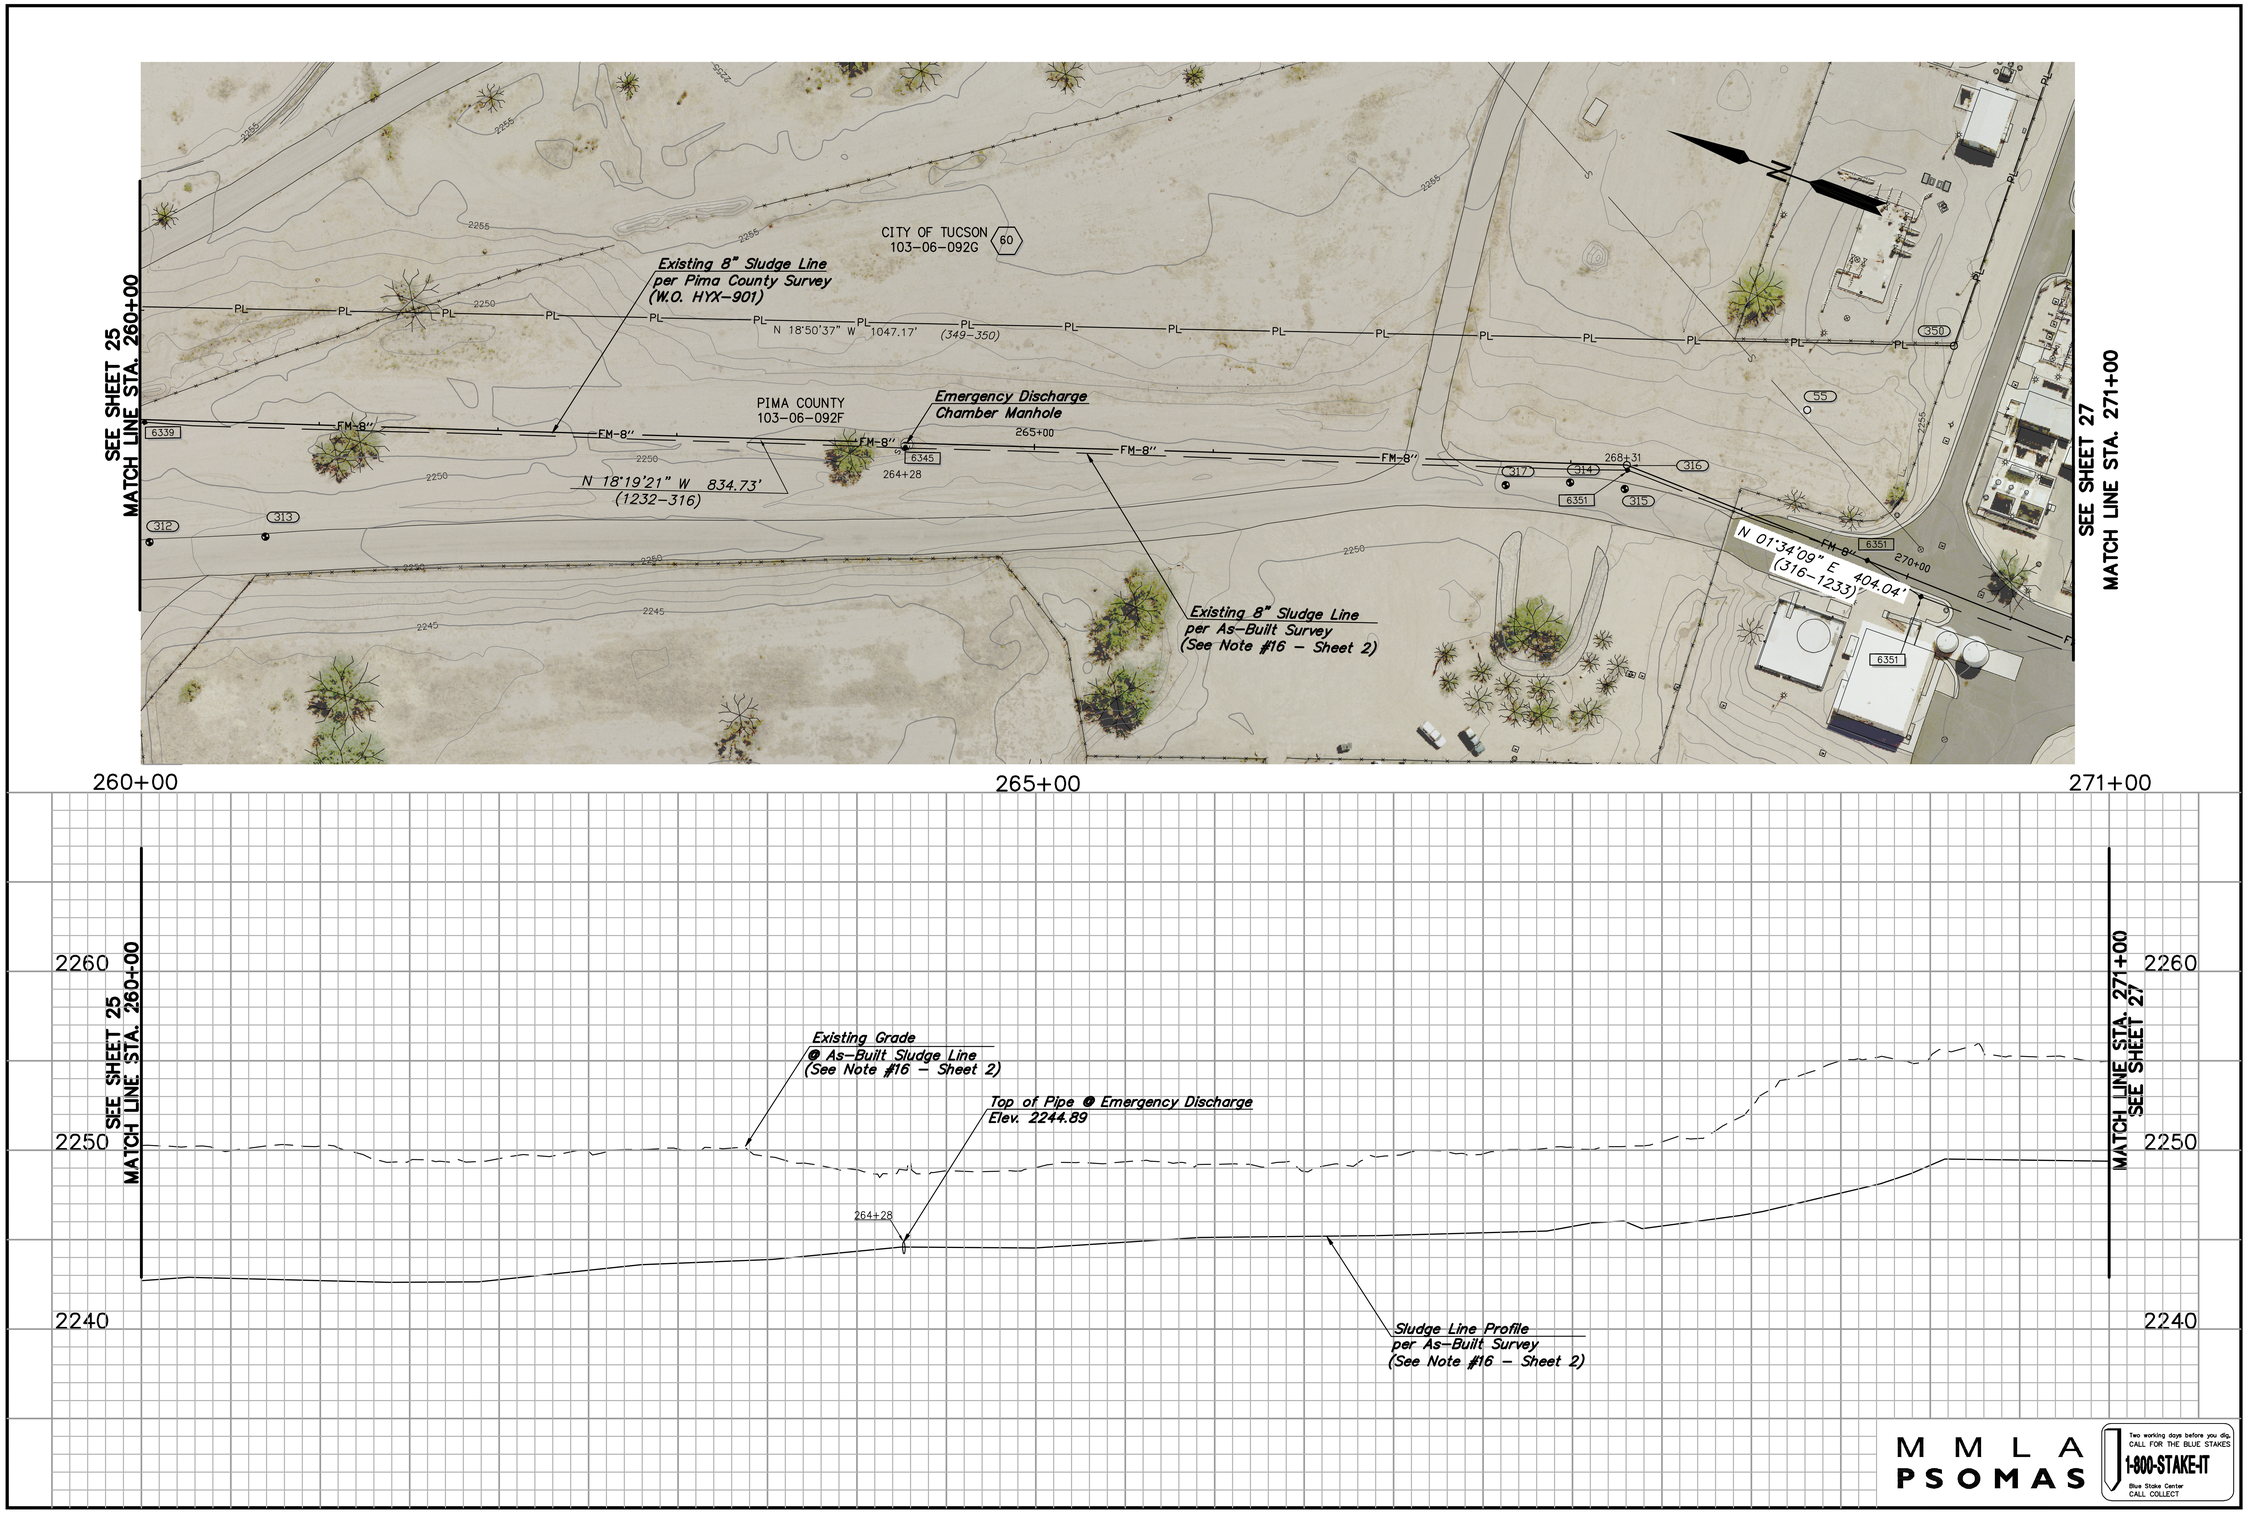

MMLA
PSOMAS

Two working days before you dig, CALL FOR THE BLUE STAKES
1-800-STAKE-IT
Blue Stake Center
CALL COLLECT

NO.	REVISION	APPV'D.	DATE

REGISTERED LAND SURVEYOR
CERTIFICATE NO. 27246
R.L. LAWRENCE, JR.
Date Signed
ARIZONA U.S.A.

DESIGNED BY: WKM
DRAWN BY: MJM
CHK'D BY DESIGN: MED
CHK'D BY FIELD ENGR:
FIELD BOOK NO.:

PIMA COUNTY
WASTEWATER MANAGEMENT
DEPARTMENT

201 North Stone Avenue • Tucson, Arizona 85701-1207 • Phone: (520) 740-6500

SLUDGE FORCE MAIN
3RR104

G-07-014

DATE: FEB. 07
SCALE
HORIZ.: 1"=40'
VERT.: 1"=4'
SHEET NO.: 26 OF 28